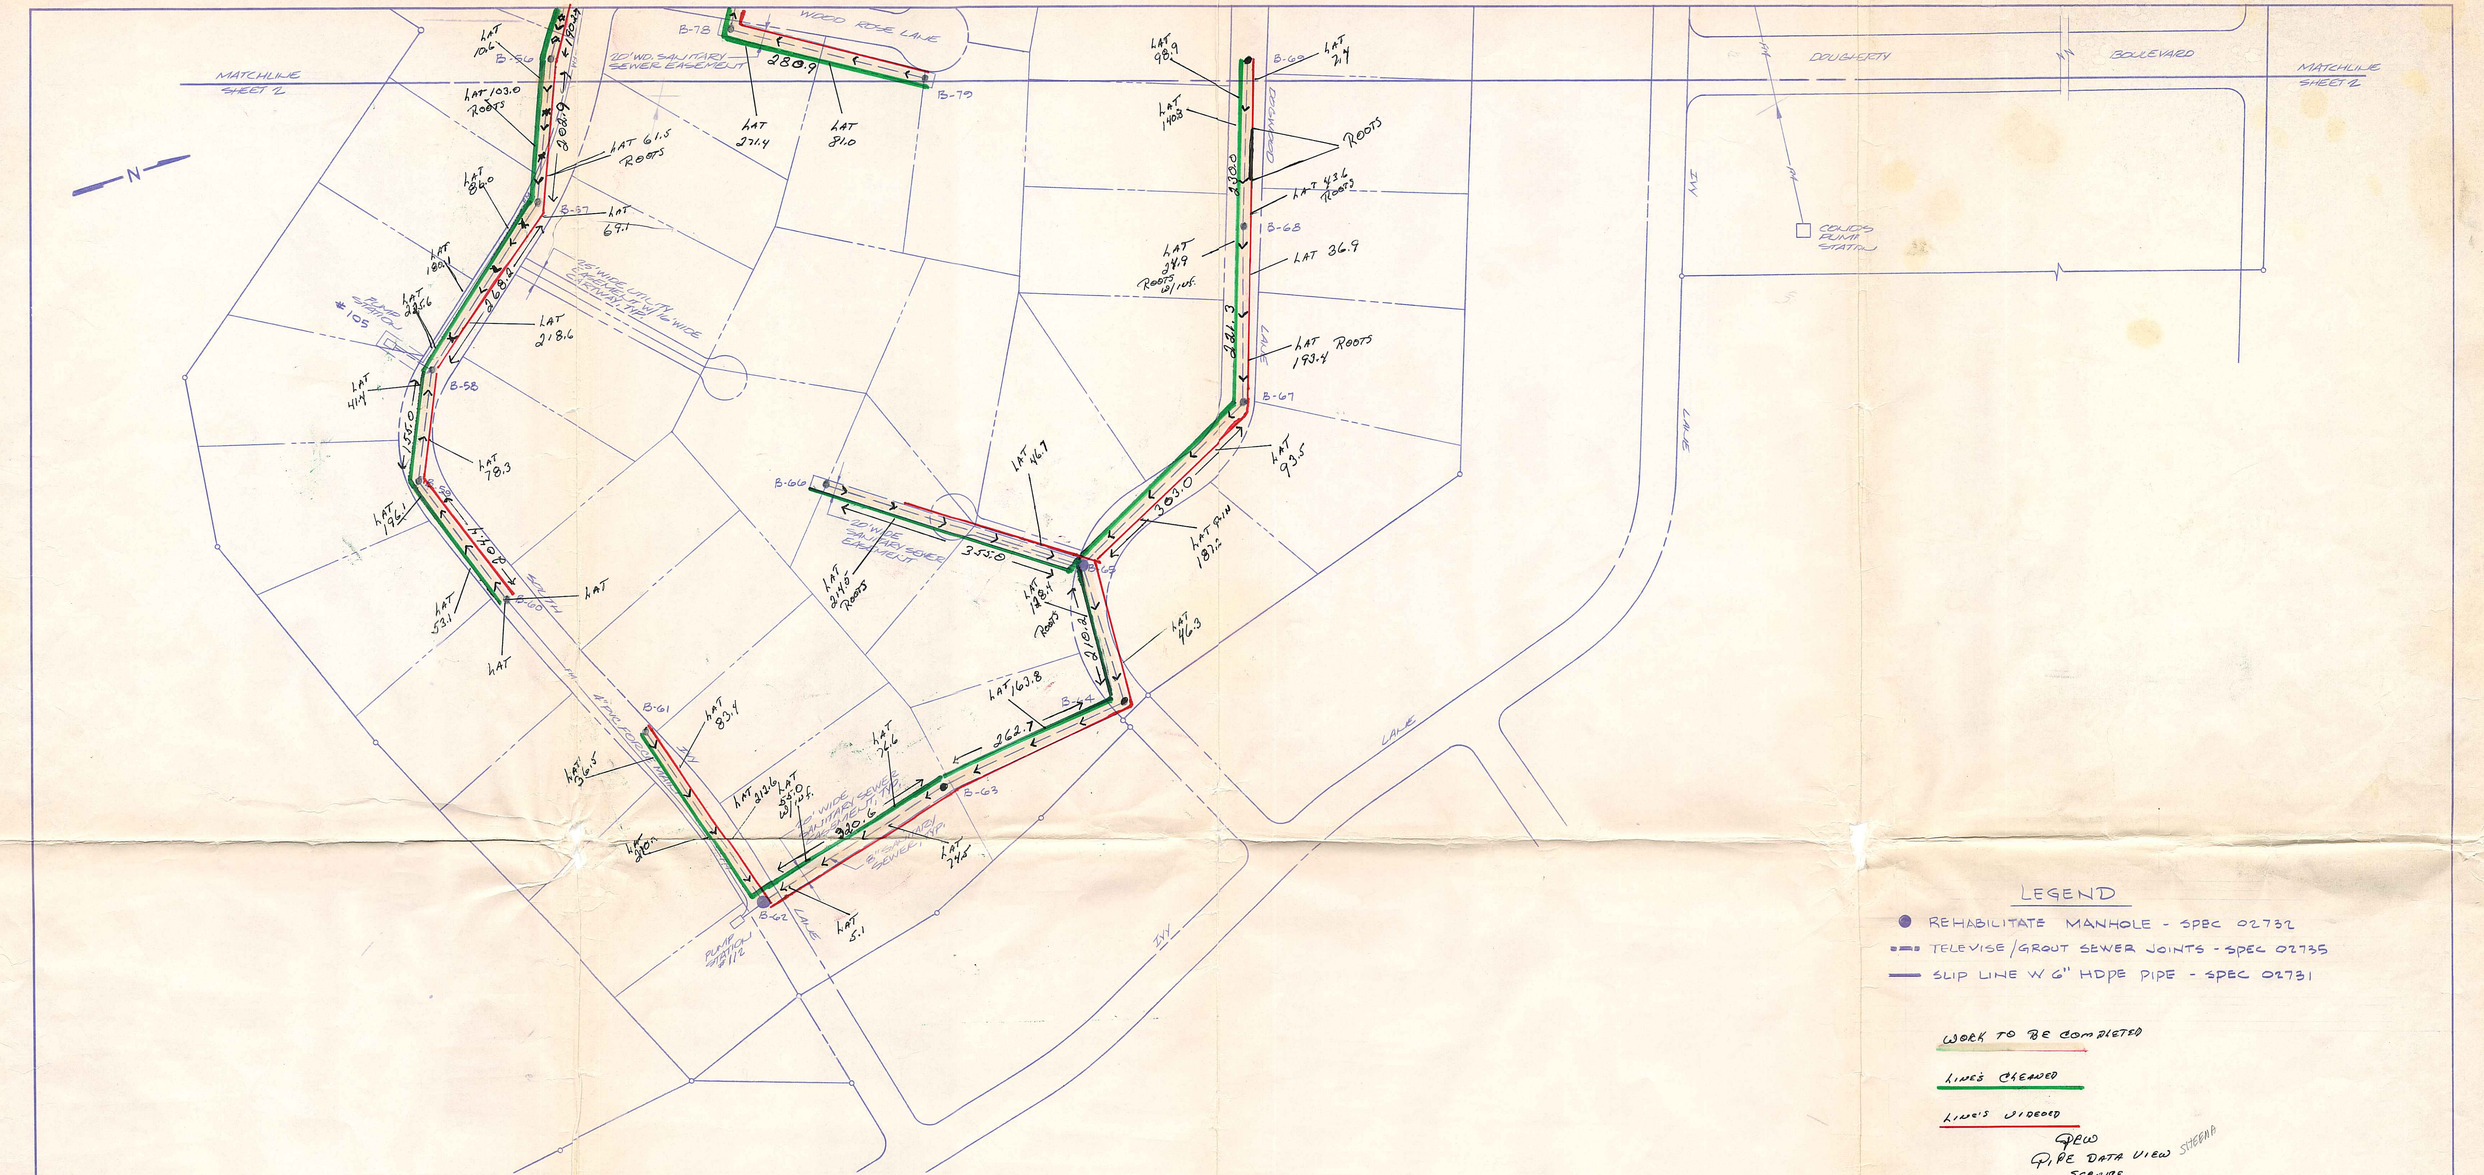

LEGEND

- REHABILITATE MANHOLE - SPEC 02732
- TELEVISE/GROUT SEWER JOINTS - SPEC 02735
- SLIP LINE W 6" HDPE PIPE - SPEC 02731

WORK TO BE COMPLETED

LINES CLEANED

LINES VIDEOED

QPEW
QPIPE DATA VIEW STEEAB
SERVICE
FEB 1997 - FILMS

REVISION	DESCRIPTION	DATE	BY
1	ISSUED FOR BIDS	9/12/94	TEE
0	SUBM. TO FVCS FOR APPROVAL	7/12/94	FHW

WASTEWATER SYSTEM I/I REHABILITATION PLANS

FOX VALLEY COMMUNITY SERVICES, INC.

CONCORD TOWNSHIP — DELAWARE COUNTY, PA

R.E. COLEMAN ASSOCIATES, INC.
ENVIRONMENTAL & CIVIL ENGINEERS
920 E. BALTIMORE PIKE, KENNETT SQUARE, PA 19348
(215) 388-8540 - Fax (215) 388-8547

DRAWN BY: TEE	DES. ENG'R: FHW	DATE	JOB NO. 718.04
SCALE: 1"=100'	PROJ. MG'R: FHW	7/10/94	

DATE:
DWG. NO. 1
REV. NO.
SHEET 1 OF 4

IN ACCORDANCE WITH ACT 38, SERIAL NUMBER 1960715, of the Commonwealth of Pennsylvania, the contractor shall verify the location and depth of all underground utilities before the start of construction on the project. R.E. Coleman Associates, Inc. does not guarantee the accuracy of the locations for existing underground utilities nor does R.E. Coleman Associates, Inc. guarantee that all underground utilities are shown.

OCT 10 1996